


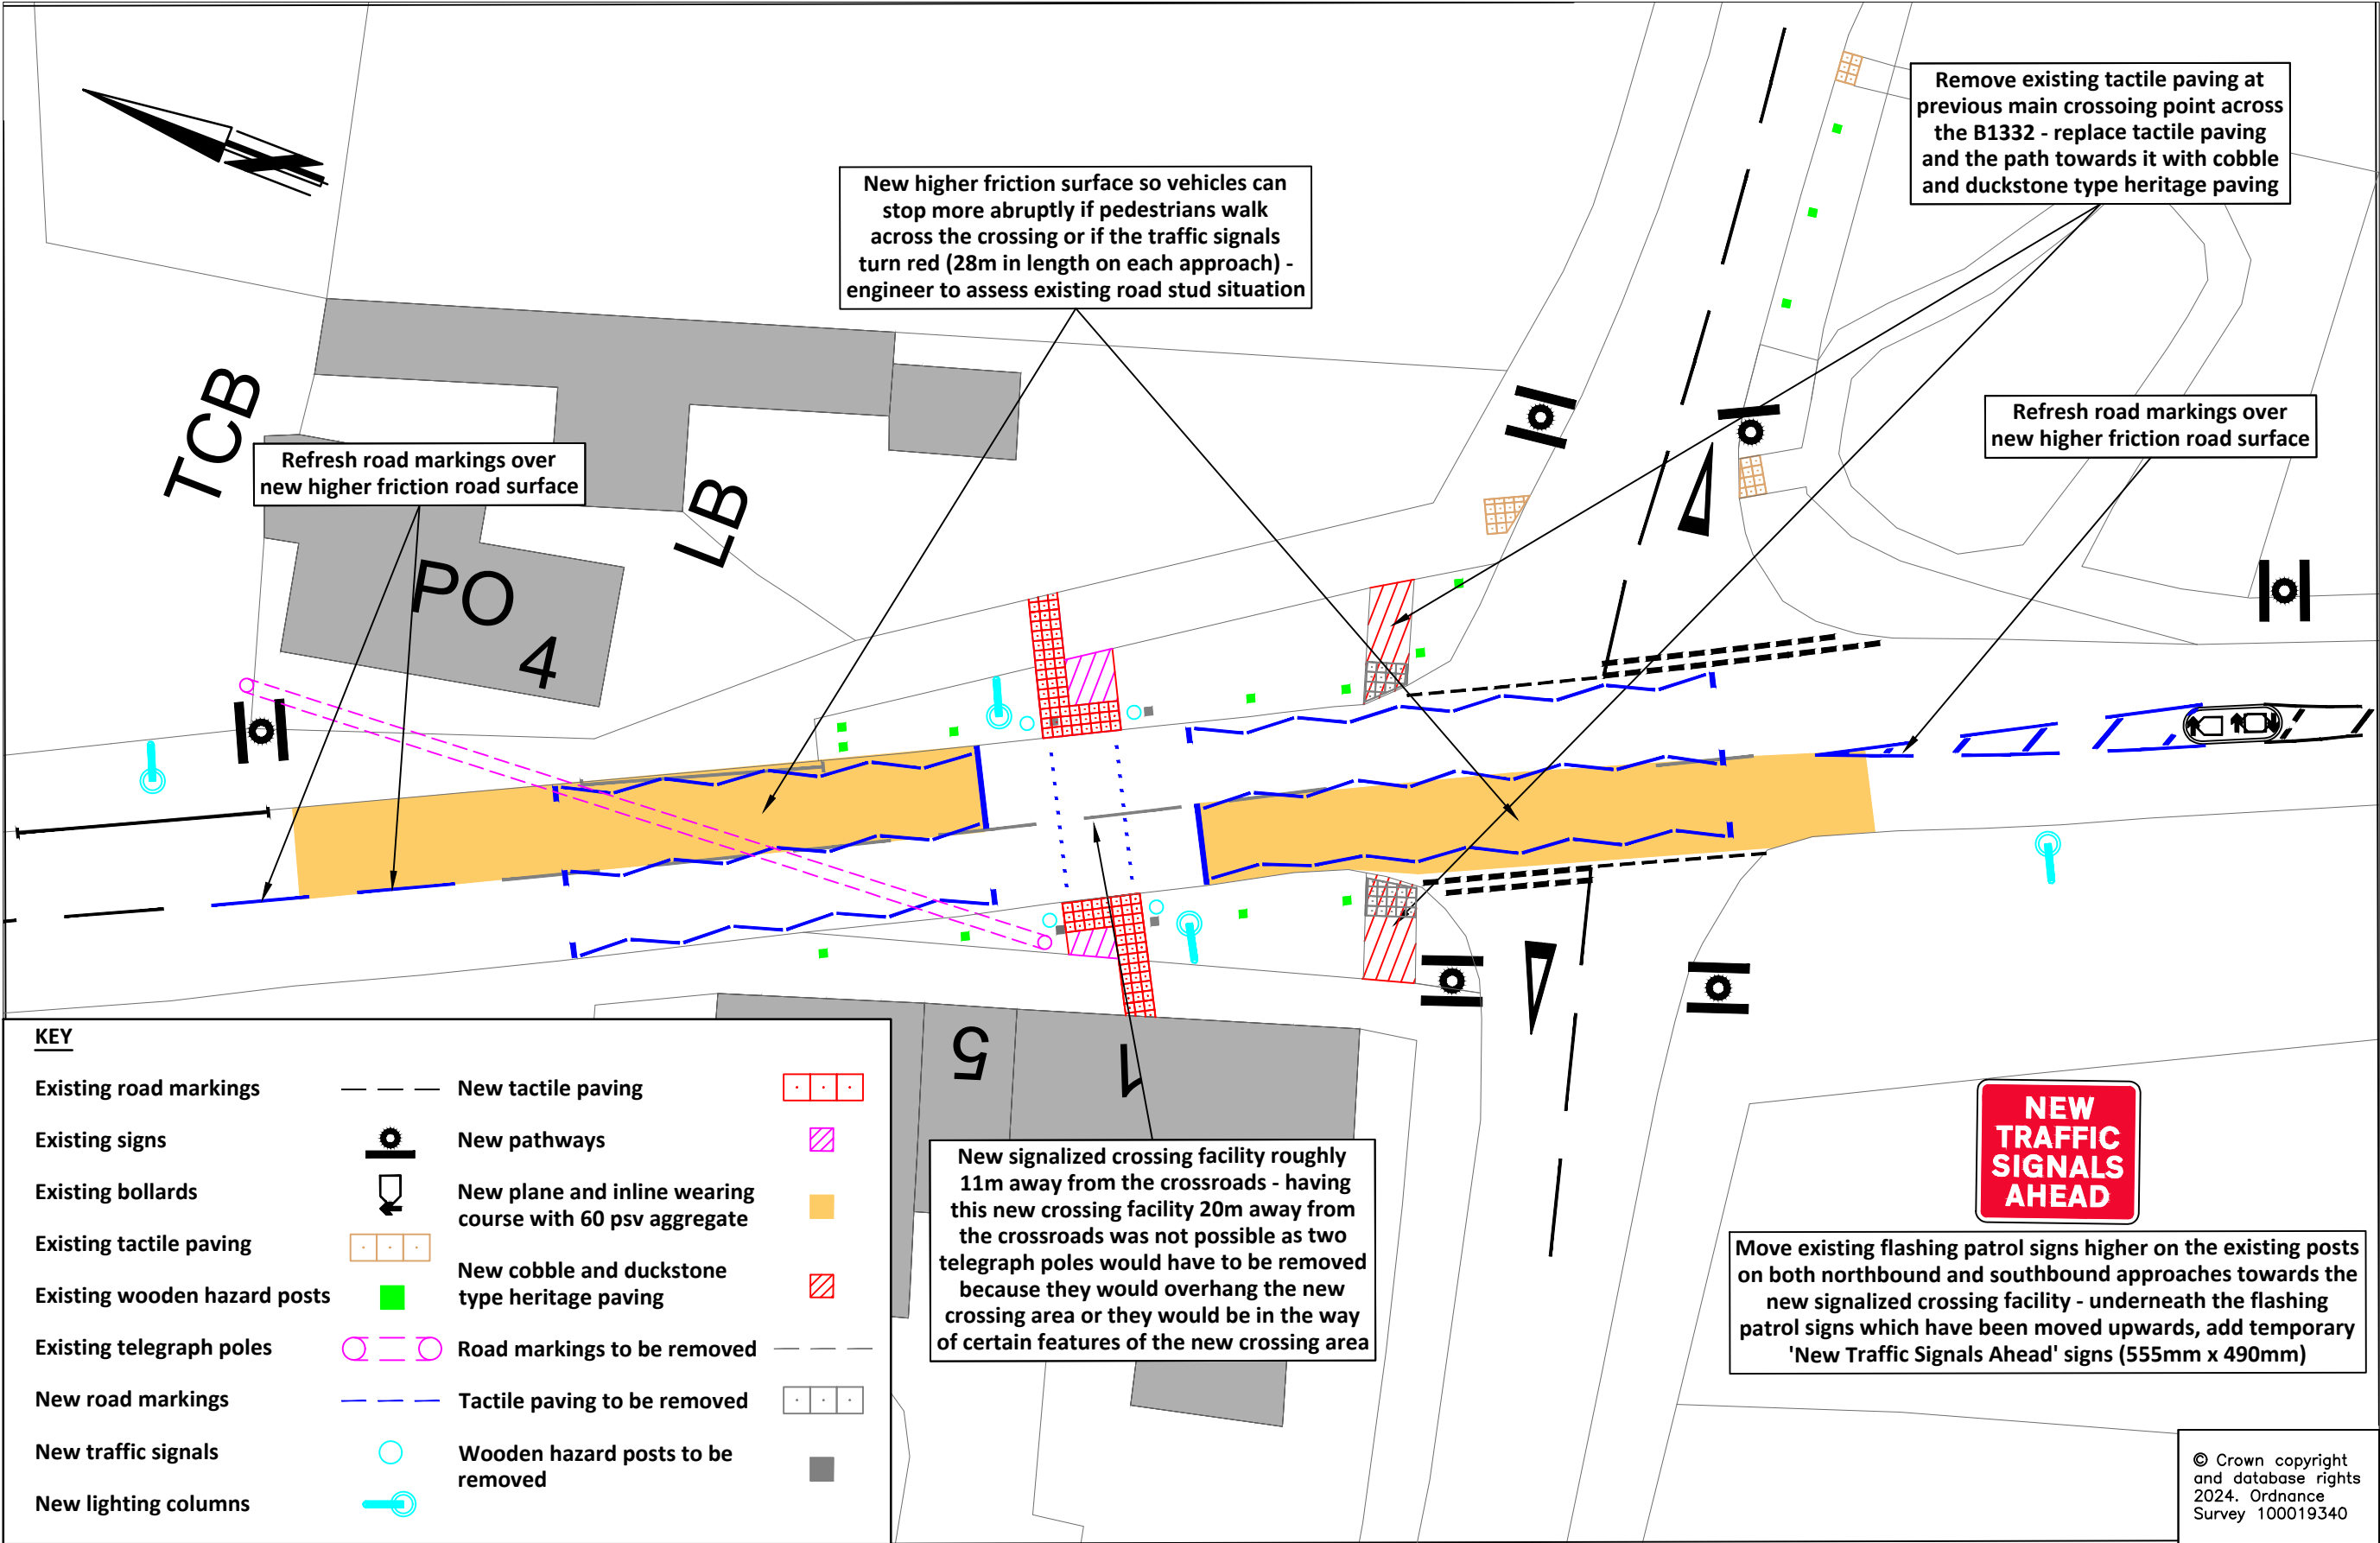

KEY

- | | | | |
|------------------------------|-----|---|-----|
| Existing road markings | --- | New tactile paving | |
| Existing signs | | New pathways | |
| Existing bollards | | New plane and inline wearing course with 60 psv aggregate | |
| Existing tactile paving | | New cobble and duckstone type heritage paving | |
| Existing wooden hazard posts | | Road markings to be removed | --- |
| Existing telegraph poles | | Tactile paving to be removed | |
| New road markings | --- | Wooden hazard posts to be removed | |
| New traffic signals | | | |
| New lighting columns | | | |



Tom McCabe
Executive Director of
Community and Environmental Services
Norfolk County Council
County Hall, Martineau Lane
Norwich NR1 2SG

DRAWING TITLE
Brooke - Norwich Road (B1332) and The Street / High Green (C203)
Option 4 - Signalized Crossing

REV.	DESCRIPTION	DRAWN BY	CHECKED	DATE

SURVEYED BY	OS	01/24	DRAWING No.	PLA320 - 004
DESIGNED BY	WE	03/24	PROJECT TITLE	Brooke B1332 (Norwich Road) Pedestrian Crossing Assessment
DRAWN BY	WE	03/24	SCALE	1:250 @A3
CHECKED BY	KA	03/24	FILE No.	PLA320